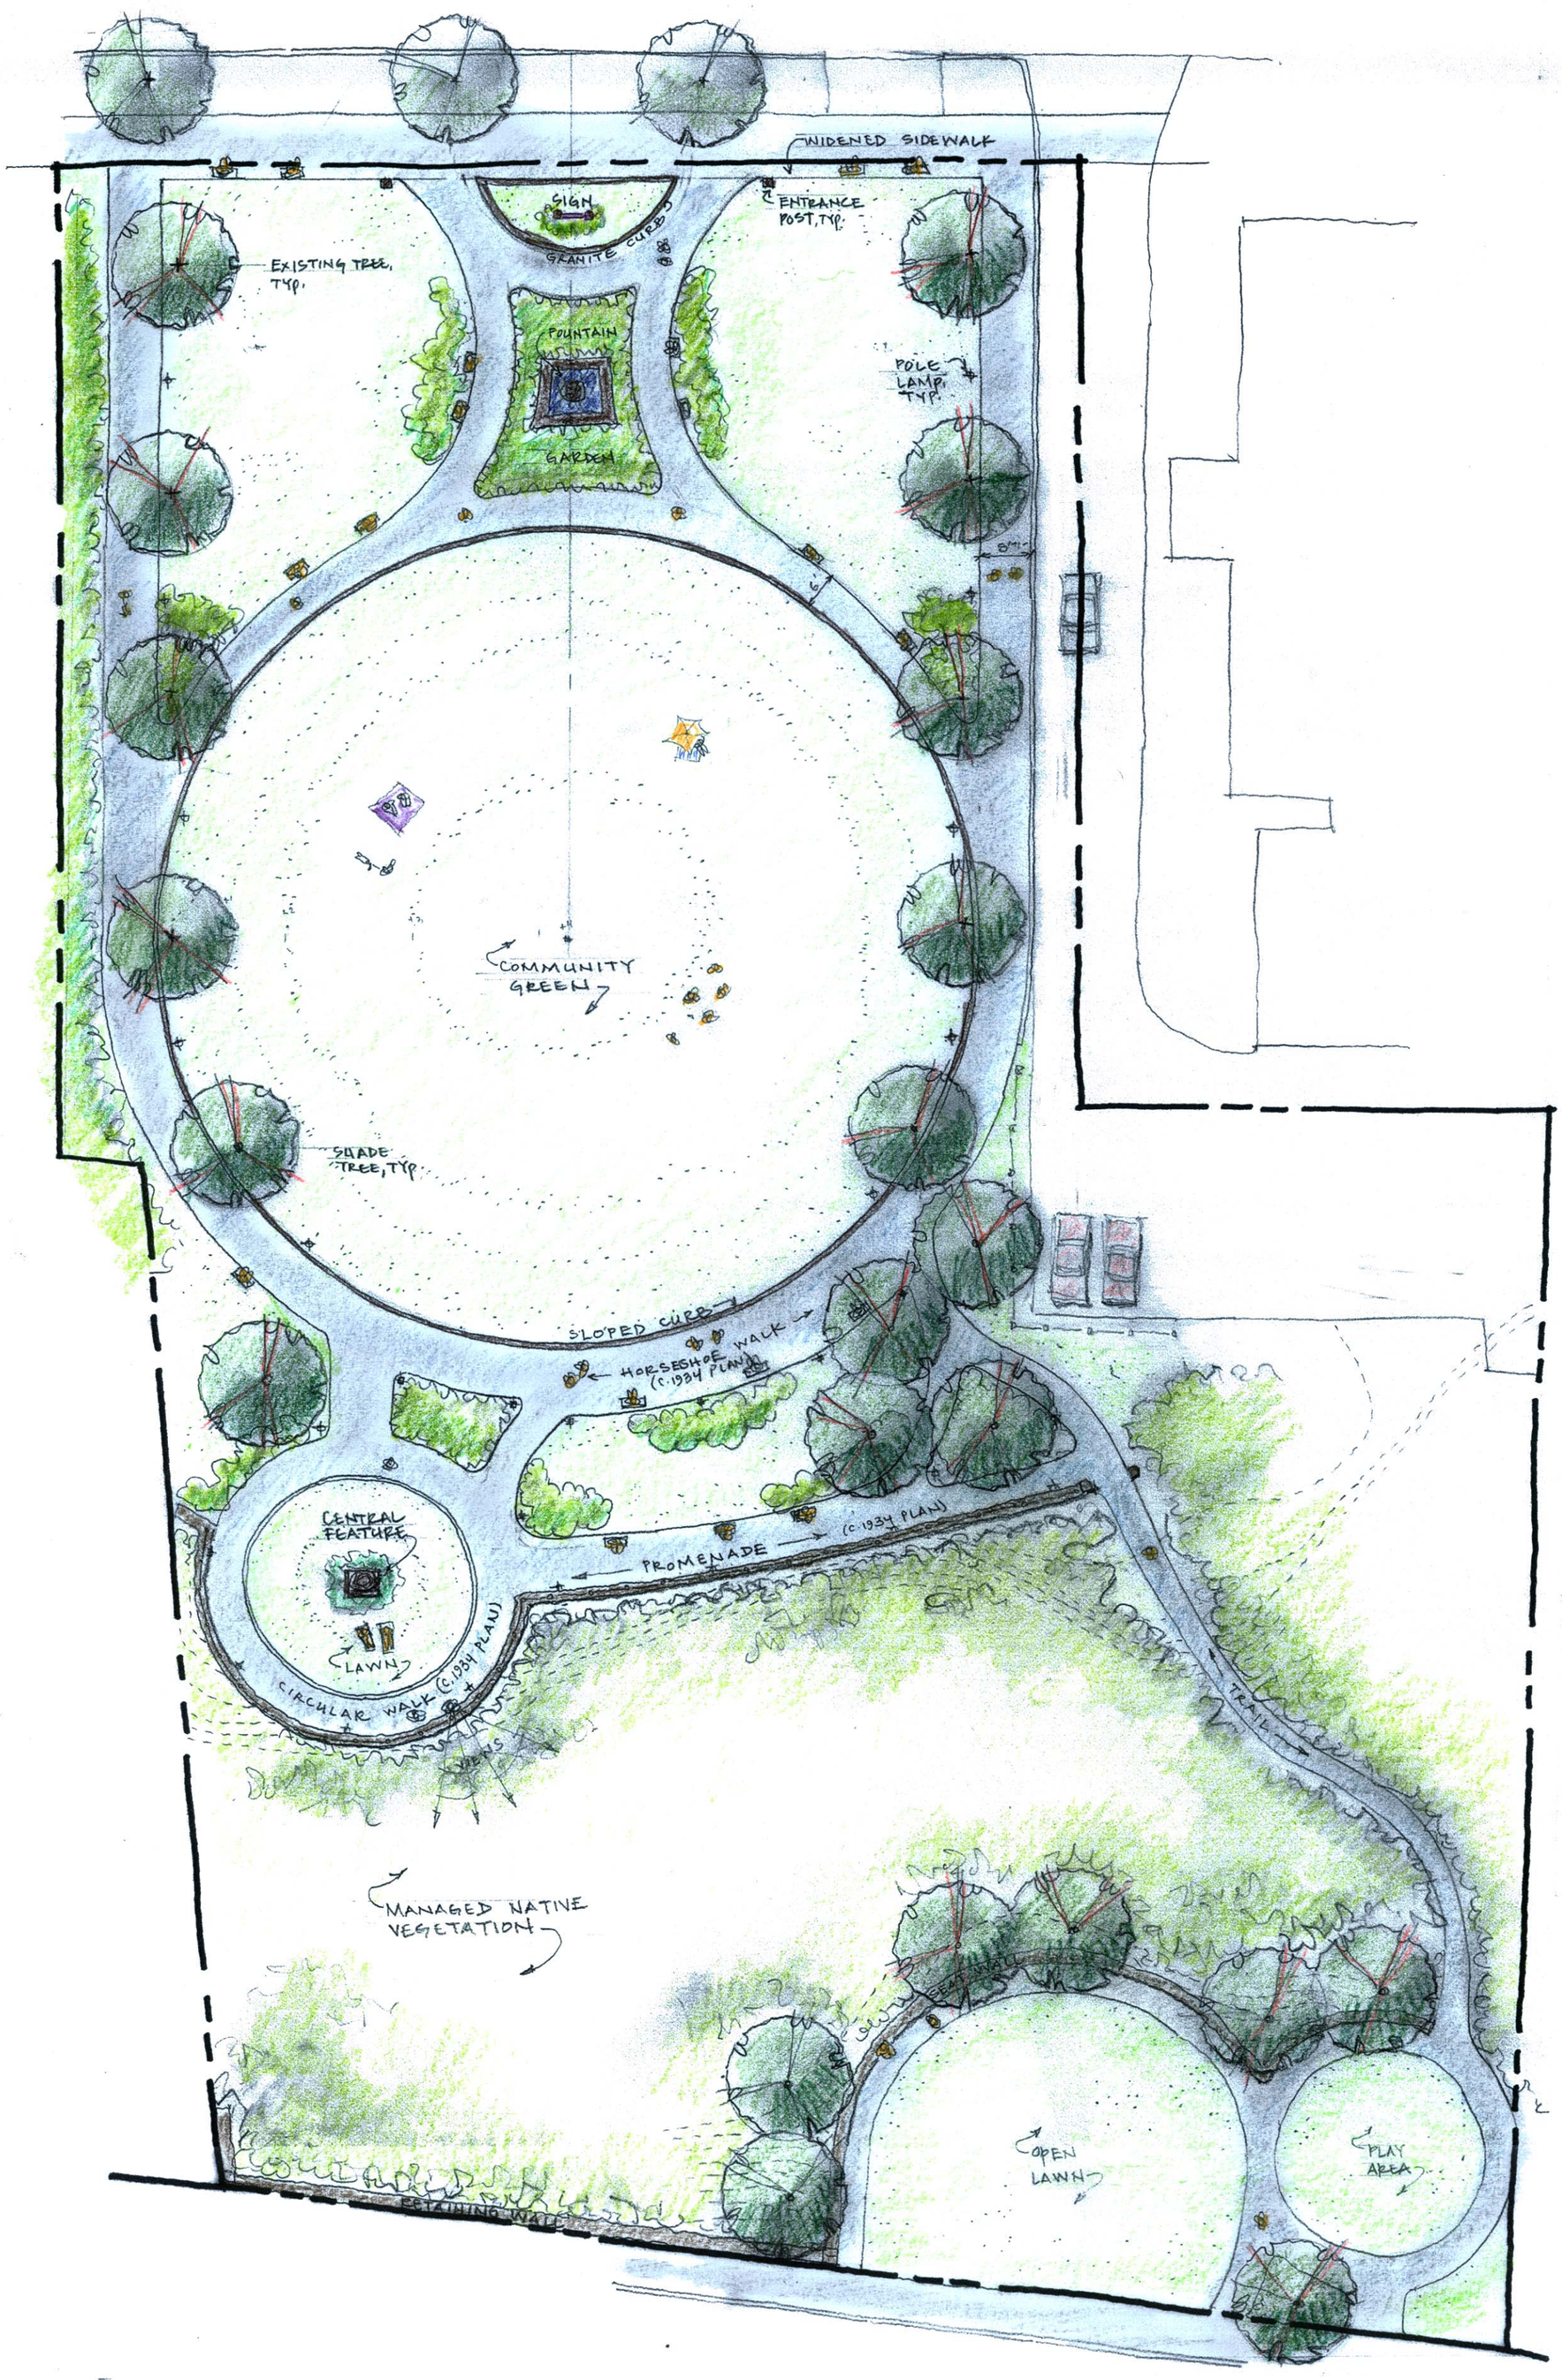

FORT SUMNER PARK

Rehabilitation Master Plan

PORTLAND PARKS & RECREATION DEPARTMENT

17 Arbor Street - Portland, Maine

Scale: 1" = 20'

20' 0' 10' 20' 40'

Date: Feb. 21, 2006

Prepared for the City of Portland
Parks & Recreation Department by:

Regina S. Leonard
Landscape Architecture & Design
234 State Street Portland, ME 04101
Tel. 207. 450.9700 rsldesign@juno.com