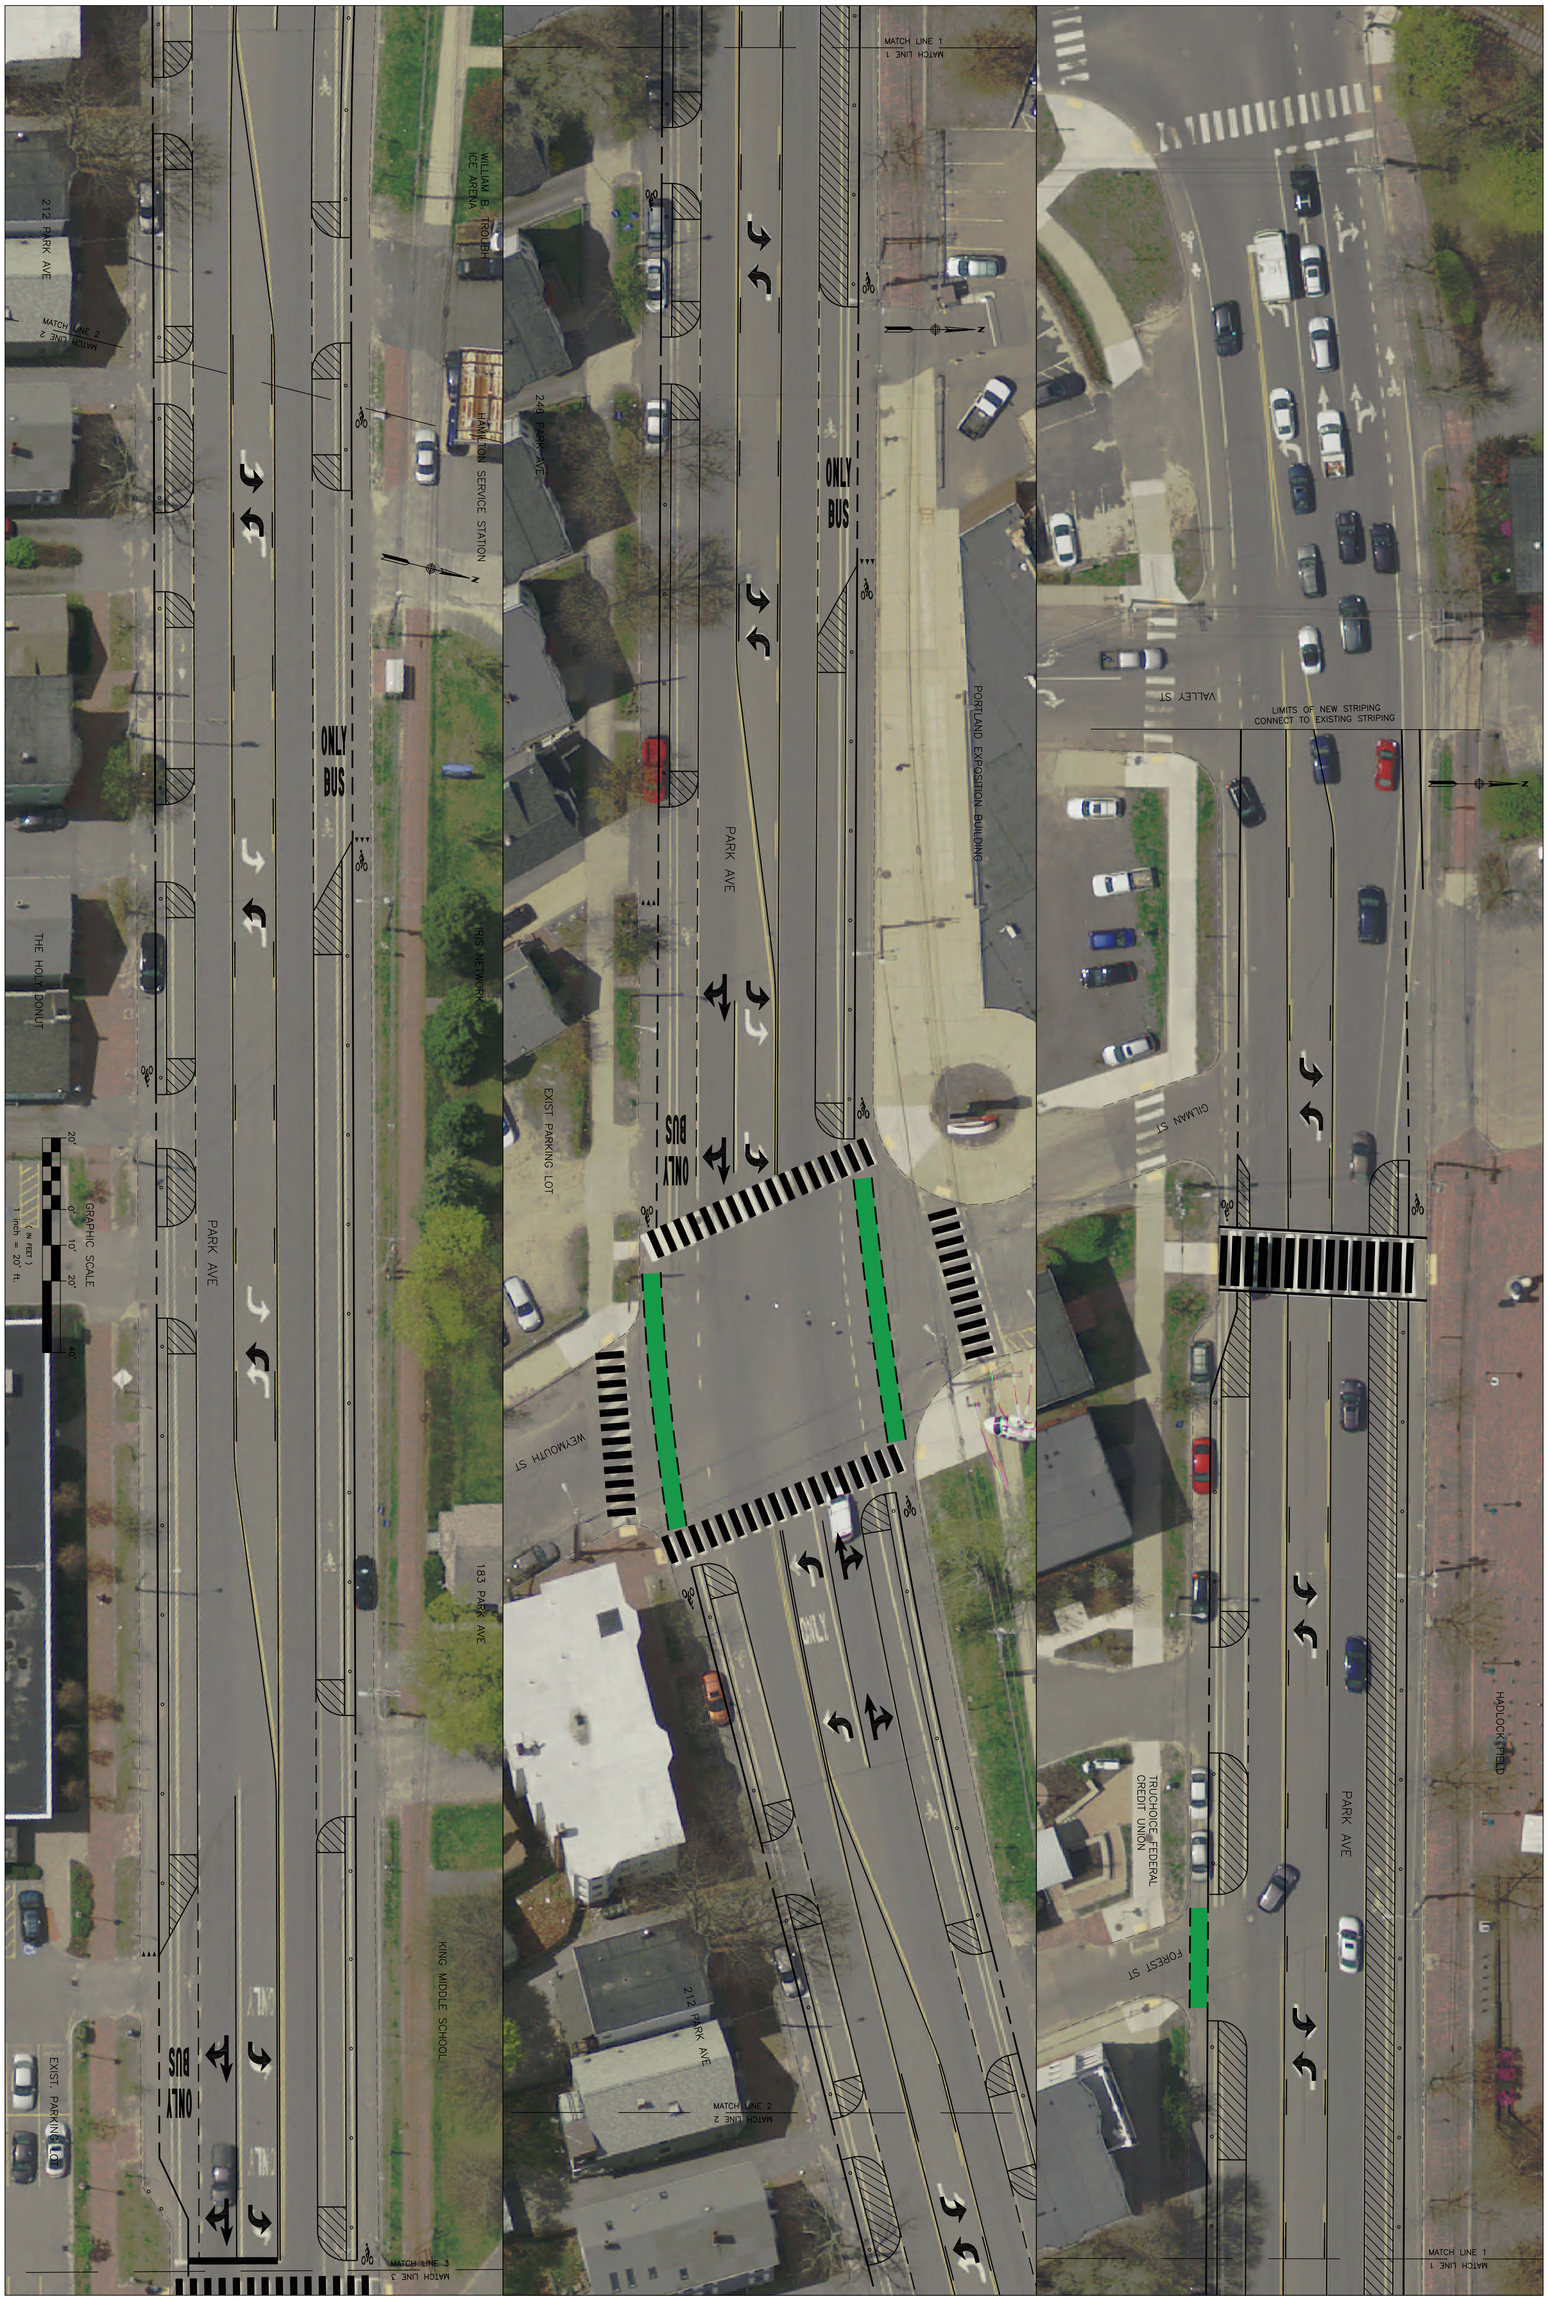

PLAN NUMBER	SHEET # 4 OF 8	CITY OF PORTLAND, MAINE PUBLIC WORKS DEPARTMENT ENGINEERING DIVISION	PARK AVENUE SEPARATED BIKE LANE PROJECT STRIPING AND SIGNAGE PLAN (1) GILMAN STREET TO FOREST AVE

DRAWN BY: JML/CBS
CHECKED BY: JWL
SCALE: 1"=20'
DATE: AUGUST 2018

REFERENCES:

Civil 3D 2018 Drawing Name: "ParkAve_PBL_2018"

GRAPHIC SCALE

20' 0' 10' 20' 40'

(IN FEET)
1 inch = 20' ft.

Civil 3D 2018 Drawing Name:
"ParkAve_PBL_2018"

REFERENCES:

DRAWN BY:	JML/CBS
CHECKED BY:	JWL
SCALE:	1"=20'
DATE:	AUGUST 2018

PARK AVENUE
SEPARATED BIKE LANE PROJECT

STRIPING AND SIGNAGE PLAN (2)
GILMAN STREET TO FOREST AVE

CITY OF PORTLAND, MAINE
PUBLIC WORKS DEPARTMENT
ENGINEERING DIVISION

CITY OF PORTLAND, MAINE · RESURGAM

SHEET #
5 OF 8

PLAN NUMBER

GRAPHIC SCALE

20' 0' 10' 20' 40'

(IN FEET)
1 inch = 20' ft.

Civil 3D 2018 Drawing Name:
"ParkAve_PBL_2018"

REFERENCES:

DRAWN BY:	JML/CBS
CHECKED BY:	JWL
SCALE:	1"=20'
DATE:	JULY 2018

PARK AVENUE
SEPARATED BIKE LANE PROJECT

STRIPING AND SIGNAGE PLAN (3)
GILMAN STREET TO FOREST AVE

CITY OF PORTLAND, MAINE
PUBLIC WORKS DEPARTMENT
ENGINEERING DIVISION

SHEET #
6 OF 8

PLAN NUMBER