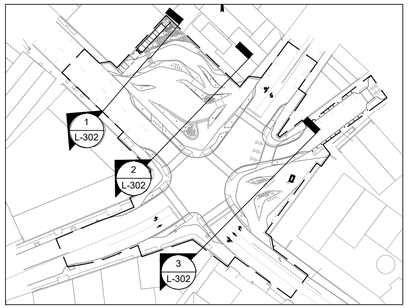

KEY PLAN

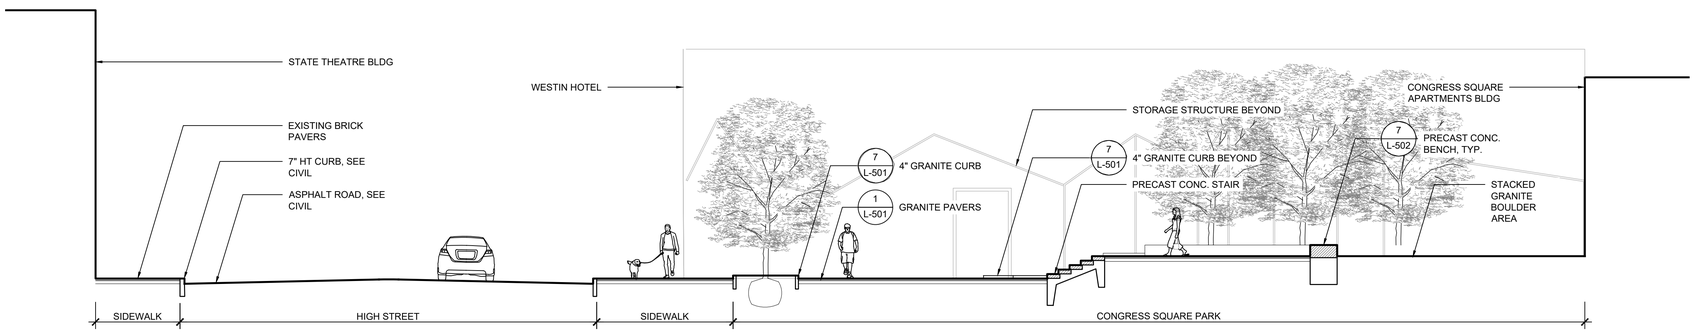

1 SECTION THROUGH CONGRESS SQUARE PARK
SCALE: 1/8" = 1'-0"

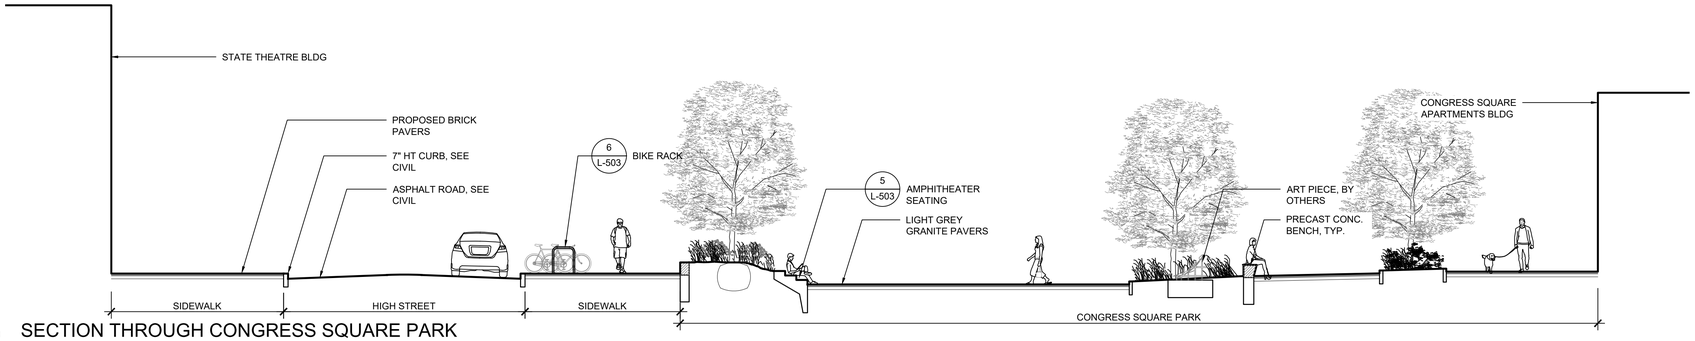

2 SECTION THROUGH CONGRESS SQUARE PARK
SCALE: 1/8" = 1'-0"

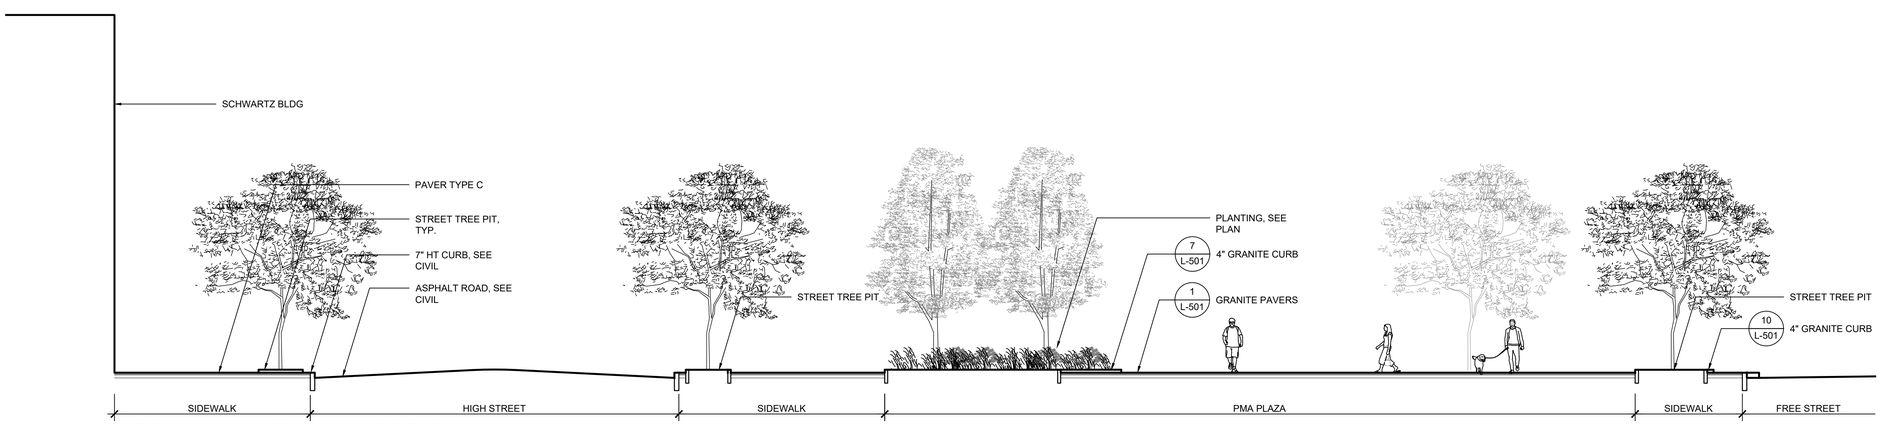

3 SECTION THROUGH CONGRESS SQUARE PARK
SCALE: 1/8" = 1'-0"

CONGRESS SQUARE
PORTLAND, ME

CITY OF PORTLAND, MAINE

LANDSCAPE ARCHITECT

WRT

WALLACE ROBERTS & TODD, LLC
1700 MARKET STREET, SUITE 2800

215.732.5215
WRTDESIGN.COM

CONSULTANTS

CIVIL ENGINEERING
SEBAGO TECHNICS
75 JOHN ROBERTS RD, SUITE 4A
SOUTH PORTLAND ME, 04106
207.200.2100

MEP ENGINEER AND STREET LIGHTING
BENNET ENGINEERING
7 BENNET RD, P.O. BOX 297
FREEPORT, ME 04032
207.865.9475

URBAN HORTICULTURE
PATRICK CULLINA
894 6TH AVE, 5TH FLOOR
NEW YORK, NY 10001
718.288.8661

SITE LIGHTING
TILLETT LIGHTING
15 MAIDEN LN, SUITE 508
NEW YORK, NY 10038
212.766.0144

WATER FEATURE DESIGN
DELTA FOUNTAINS
11494 COLUMBIA PARK DR. W, SUITE 4
JACKSONVILLE, FL 32258
904.886.9030

COST ESTIMATING
VJ ASSOCIATES
35 HIGHLAND CIRCLE, SUITE 200
NEEDHAM, MA 02494
781.444.8200

KEY PLAN

ISSUE

REV #	DATE	DESCRIPTION
1	03/12/18	50% DESIGN DEVELOPMENT
2	08/13/18	100% DESIGN DEVELOPMENT

SEALS

100% DESIGN DEVELOPMENT - NOT FOR CONSTRUCTION

COPYRIGHT © 2018 - Wallace Roberts & Todd, LLC - ALL RIGHTS RESERVED - All ideas, designs, arrangements and plans indicated or represented by this drawing and written material appearing herein constitute the original and unpublished work of Wallace Roberts & Todd, LLC and the same may not be duplicated, used or disclosed to any person, firm or corporation for any purpose whatsoever without the written consent of the architect.

JOB #	7882	DRAWN BY	KP
DATE	SEE ISSUE DATE	CHECKED BY	MC
SCALE	AS NOTED		

DRAWING TITLE
SITE SECTIONS

DRAWING #
L-302

KEY PLAN

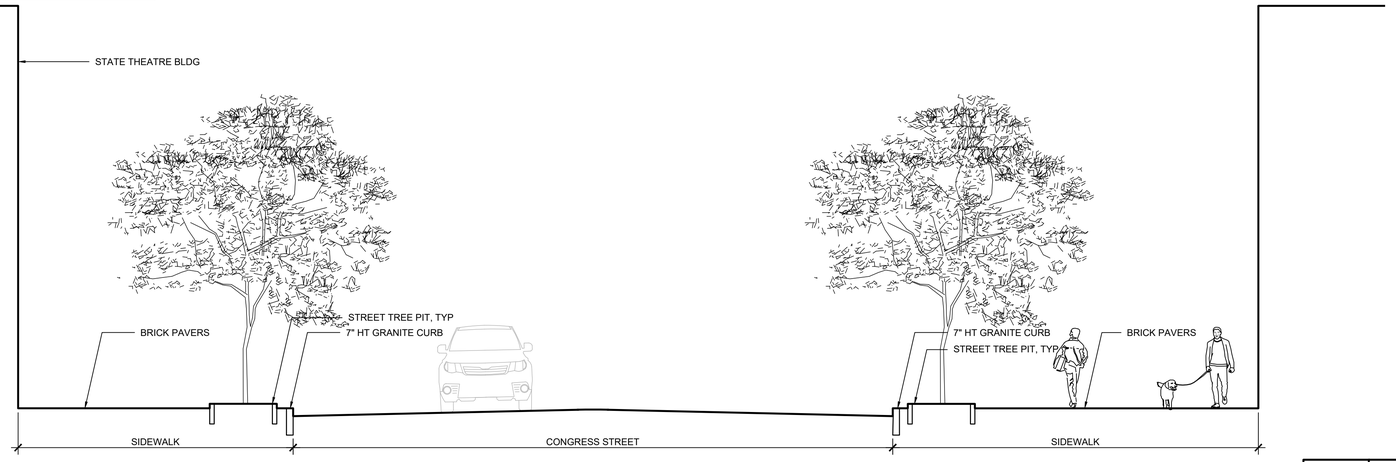

1 SECTION THROUGH CONGRESS STREET
SCALE: 3/16" = 1'-0"

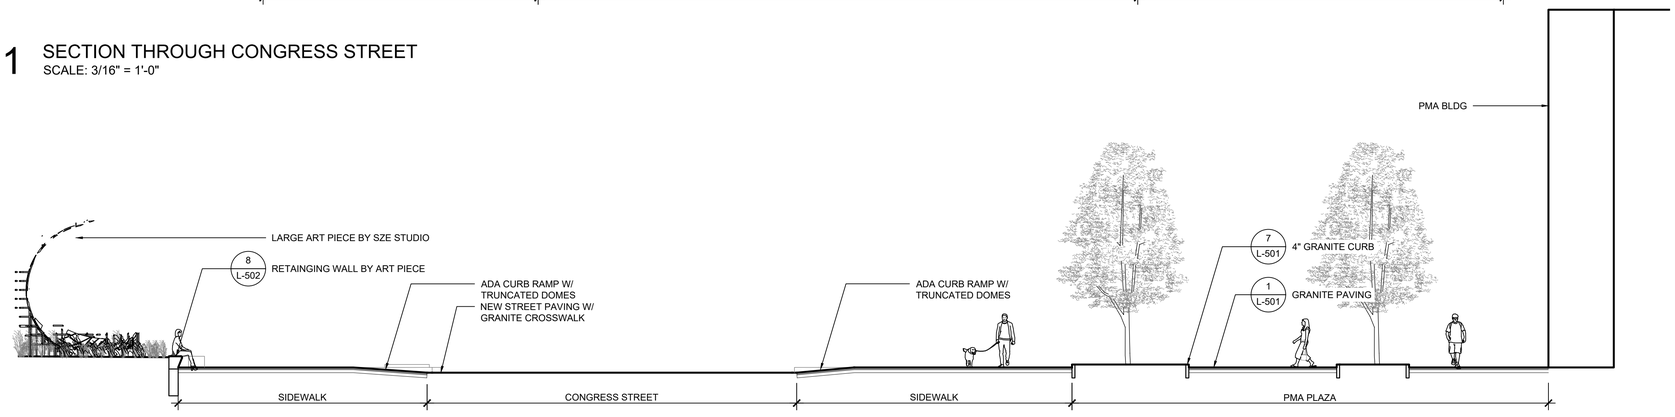

2 SECTION THROUGH PMA PLAZA
SCALE: 1/8" = 1'-0"

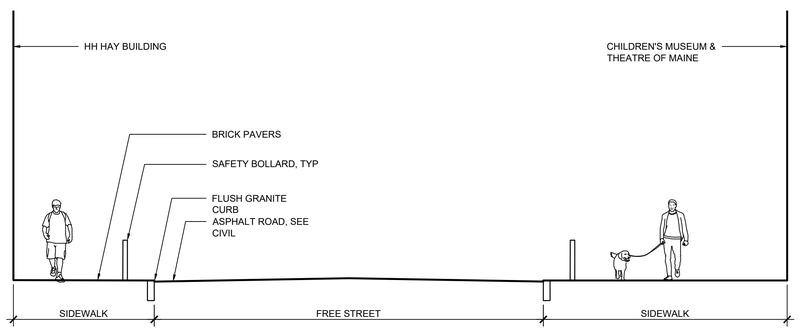

3 SECTION THROUGH FREE STREET
SCALE: 3/16" = 1'-0"

CONGRESS SQUARE
PORTLAND, ME

CITY OF PORTLAND, MAINE

LANDSCAPE ARCHITECT

WRT

WALLACE ROBERTS & TODD, LLC
1700 MARKET STREET, SUITE 2800

215.732.5215
WRTDESIGN.COM

CONSULTANTS

CIVIL ENGINEERING
SEBAGO TECHNICS
75 JOHN ROBERTS RD, SUITE 4A
SOUTH PORTLAND ME, 04106
207.200.2100

MEP ENGINEER AND STREET LIGHTING
BENNET ENGINEERING
7 BENNET RD, P.O. BOX 297
FREEPORT, ME 04032
207.865.9475

URBAN HORTICULTURE
PATRICK CULLINA
894 6TH AVE, 5TH FLOOR
NEW YORK, NY 10001
718.288.8661

SITE LIGHTING
TILLETT LIGHTING
15 MAIDEN LN, SUITE 508
NEW YORK, NY 10038
212.766.0144

WATER FEATURE DESIGN
DELTA FOUNTAINS
11494 COLUMBIA PARK DR. W, SUITE 4
JACKSONVILLE, FL 32258
904.886.9030

COST ESTIMATING
VJ ASSOCIATES
35 HIGHLAND CIRCLE, SUITE 200
NEEDHAM, MA 02494
781.444.8200

KEY PLAN

ISSUE

REV #	DATE	DESCRIPTION
1	03/12/18	50% DESIGN DEVELOPMENT
2	08/13/18	100% DESIGN DEVELOPMENT

SEALS

100% DESIGN DEVELOPMENT - NOT FOR CONSTRUCTION

COPYRIGHT © 2018 - Wallace Roberts & Todd, LLC - ALL RIGHTS RESERVED - All ideas, designs, arrangements and plans indicated or represented by this drawing and written material appearing herein constitute the original and unpublished work of Wallace Roberts & Todd, LLC and the same may not be duplicated, used or disclosed to any person, firm or corporation for any purpose whatsoever without the written consent of the architect.

JOB #	7882	DRAWN BY	KP
DATE	SEE ISSUE DATE	CHECKED BY	MC
SCALE	AS NOTED		

DRAWING TITLE
SITE SECTIONS

DRAWING #
L-303

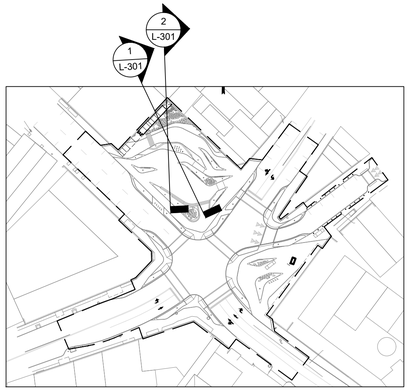

KEY PLAN

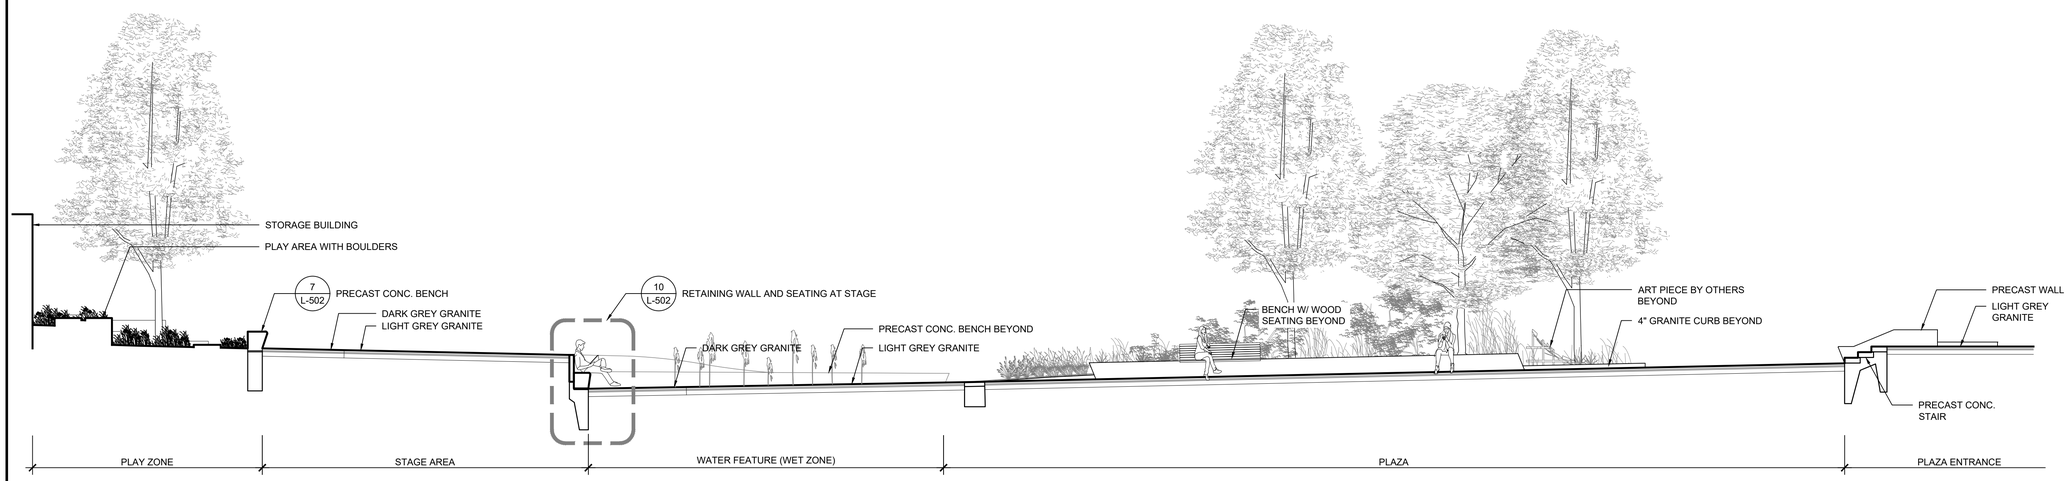

1 SECTION THROUGH CONGRESS SQUARE PARK
SCALE: 3/16" = 1'-0"

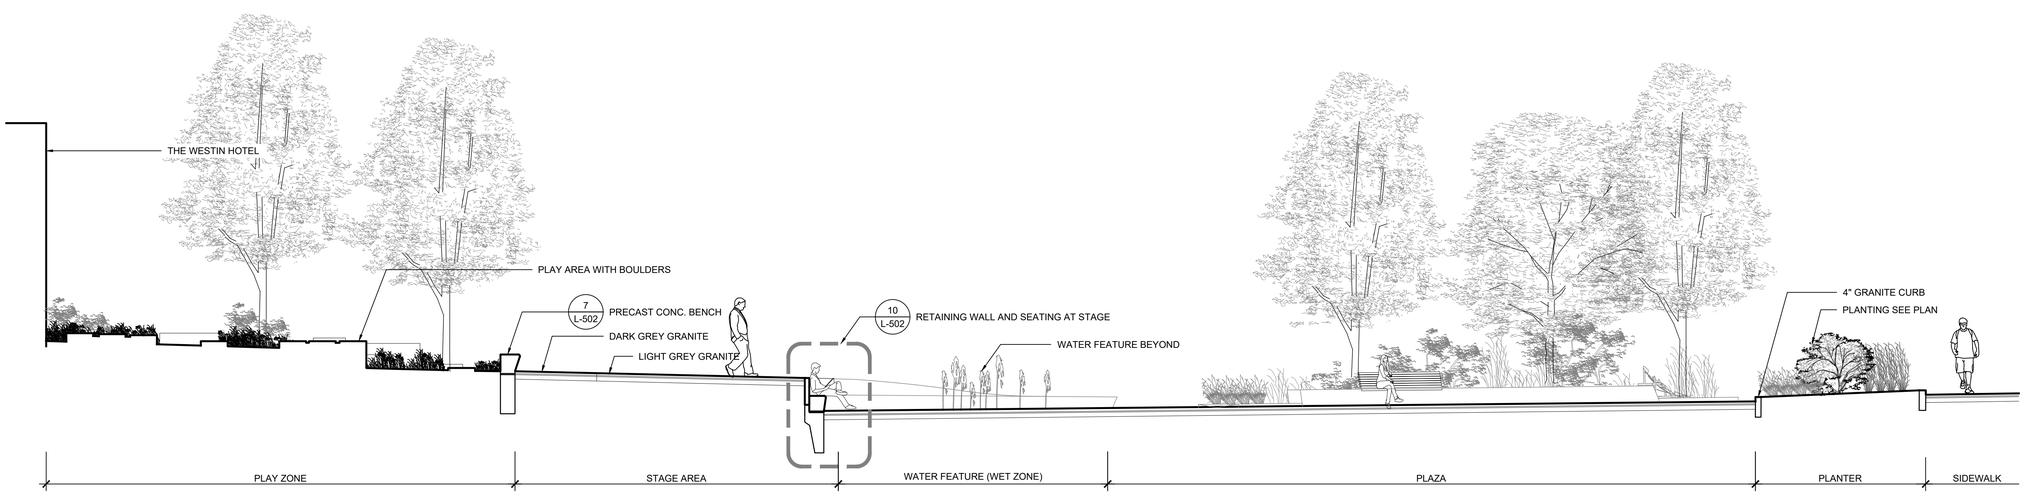

2 SECTION THROUGH CONGRESS SQUARE PARK
SCALE: 3/16" = 1'-0"

CONGRESS SQUARE
PORTLAND, ME

CITY OF PORTLAND, MAINE

LANDSCAPE ARCHITECT

WRT

WALLACE ROBERTS & TODD, LLC
1700 MARKET STREET, SUITE 2800

215.732.5215
WRTDESIGN.COM

CONSULTANTS

CIVIL ENGINEERING
SEBAGO TECHNICS
75 JOHN ROBERTS RD, SUITE 4A
SOUTH PORTLAND ME, 04106
207.200.2100

MEP ENGINEER AND STREET LIGHTING
BENNET ENGINEERING
7 BENNET RD, P.O. BOX 297
FREEPORT, ME 04032
207.865.9475

URBAN HORTICULTURE
PATRICK CULLINA
894 6TH AVE, 5TH FLOOR
NEW YORK, NY 10001
718.288.8661

SITE LIGHTING
TILLETT LIGHTING
15 MAIDEN LN, SUITE 508
NEW YORK, NY 10038
212.766.0144

WATER FEATURE DESIGN
DELTA FOUNTAINS
11494 COLUMBIA PARK DR. W, SUITE 4
JACKSONVILLE, FL 32258
904.886.9030

COST ESTIMATING
VJ ASSOCIATES
35 HIGHLAND CIRCLE, SUITE 200
NEEDHAM, MA 02494
781.444.8200

KEY PLAN

ISSUE

REV #	DATE	DESCRIPTION
1	03/12/18	50% DESIGN DEVELOPMENT
2	08/13/18	100% DESIGN DEVELOPMENT

SEALS

100% DESIGN DEVELOPMENT - NOT FOR CONSTRUCTION

COPYRIGHT © 2018 - Wallace Roberts & Todd, LLC - ALL RIGHTS RESERVED - All ideas, designs, arrangements and plans indicated or represented by this drawing and written material appearing herein constitute the original and unpublished work of Wallace Roberts & Todd, LLC and the same may not be duplicated, used or disclosed to any person, firm or corporation for any purpose whatsoever without the written consent of the architect.

JOB #	7882	DRAWN BY	KP
DATE	SEE ISSUE DATE	CHECKED BY	MC
SCALE	AS NOTED		

DRAWING TITLE

SITE SECTIONS

DRAWING #

L-301

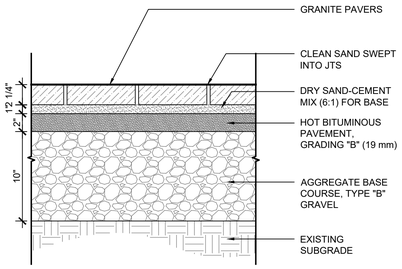

1 PEDESTRIAN GRANITE PAVERS - SECTION
SCALE: 1 1/2" = 1'-0"

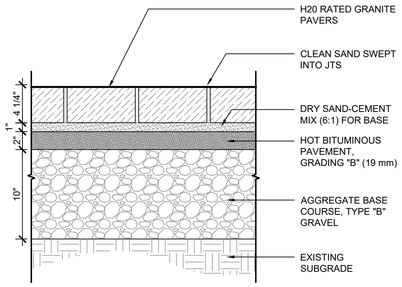

2 VEHICULAR GRANITE PAVERS - SECTION
SCALE: 1 1/2" = 1'-0"

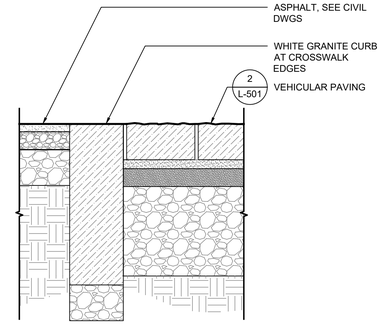

3 EDGE AT VEHICULAR GRANITE AND ASPHALT - SECTION
SCALE: 1 1/2" = 1'-0"

PORTLAND STANDARD BRICKS:
4X8 PINE HALL PATHWAY PAVER BRICK; MFG. BY PINE HALL BRICK CO. MADISON, NORTH CAROLINA. LACHANCE ITEM # 193623, PINE HALL PATHWAY PAVER BRICK

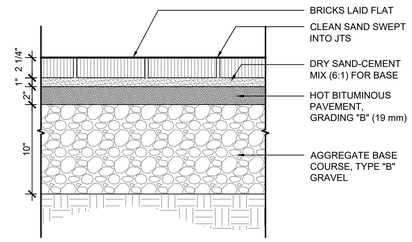

4 BRICK PAVERS - SECTION
SCALE: 1 1/2" = 1'-0"

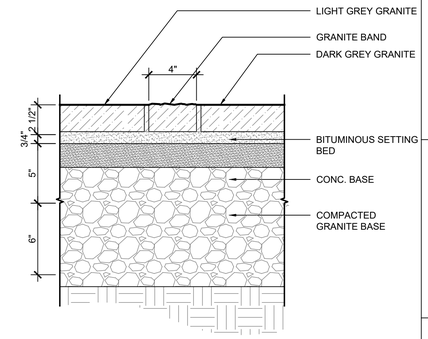

5 BAND AT GRANITE PAVER A AND GRANITE PAVER B - SECTION
SCALE: 2" = 1'-0"

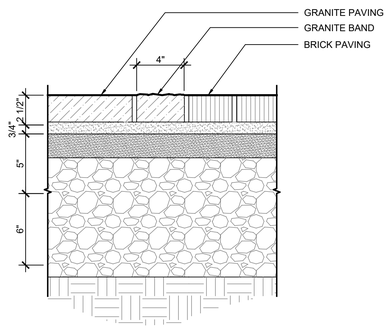

6 BAND AT GRANITE PAVER AND BRICK PAVING - SECTION
SCALE: 2" = 1'-0"

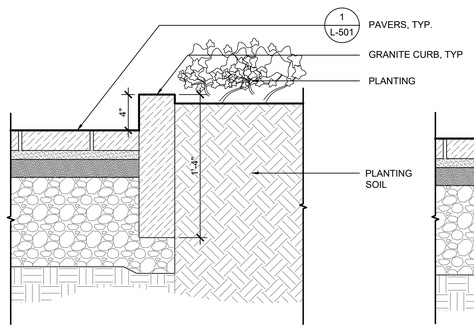

7 GRANITE CURB AT PLANTING IN PARK - SECTION
SCALE: 1 1/2" = 1'-0"

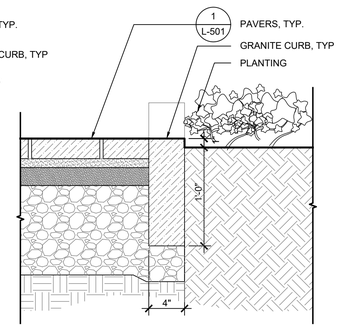

8 GRANITE CURB CUT AT PLANTING IN PARK - SECTION
SCALE: 1 1/2" = 1'-0"

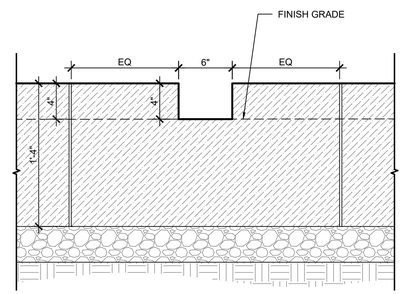

9 GRANITE CURB CUT AT PLANTING IN PARK - ELEVATION
SCALE: 1 1/2" = 1'-0"

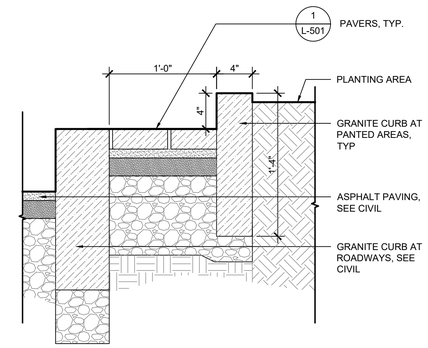

10 GRANITE CURB AT SIDEWALK PLANTING - SECTION
SCALE: 1 1/2" = 1'-0"

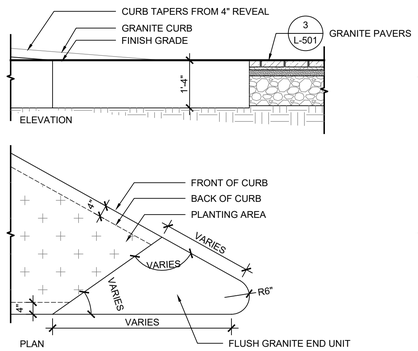

11 GRANITE CURB END PIECE AT PARK - ELEVATION + PLAN
SCALE: 1/2" = 1'-0"

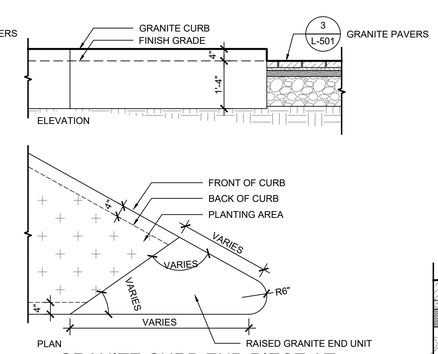

12 GRANITE CURB END PIECE AT SIDEWALK - ELEVATION + PLAN
SCALE: 1/2" = 1'-0"

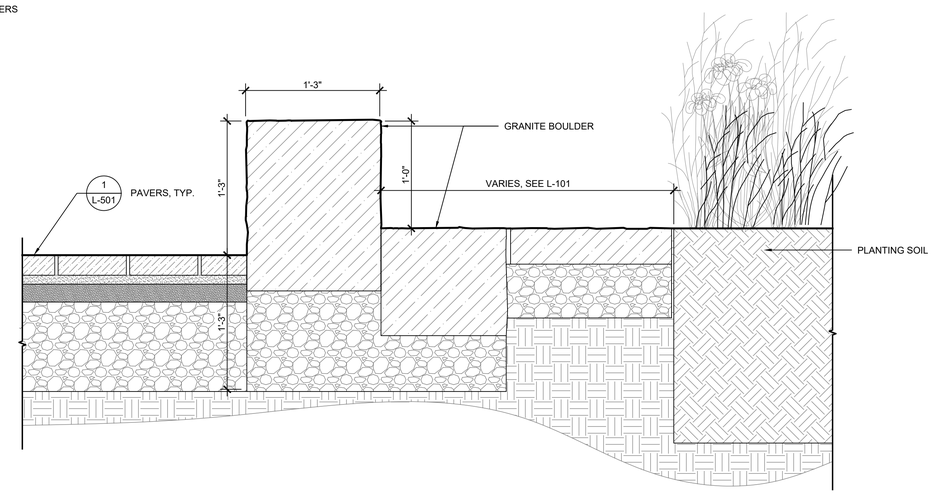

13 STACKED GRANITE BENCH AT PMA PLAZA - SECTION
SCALE: 1 1/2" = 1'-0"

CONGRESS SQUARE
PORTLAND, ME

CITY OF PORTLAND, MAINE

LANDSCAPE ARCHITECT

WRT

WALLACE ROBERTS & TODD, LLC
1700 MARKET STREET, SUITE 2800

215.732.5215
WRTDESIGN.COM

CONSULTANTS

CIVIL ENGINEERING
SEBAGO TECHNICS
75 JOHN ROBERTS RD, SUITE 4A
SOUTH PORTLAND ME, 04106
207.200.2100

MEP ENGINEER AND STREET LIGHTING
BENNET ENGINEERING
7 BENNET RD, P.O. BOX 297
FREEPORT, ME 04032
207.865.9475

URBAN HORTICULTURE
PATRICK CULLINA
894 6TH AVE, 5TH FLOOR
NEW YORK, NY 10001
718.288.8661

SITE LIGHTING
TILLETT LIGHTING
15 MAIDEN LN, SUITE 508
NEW YORK, NY 10038
212.766.0144

WATER FEATURE DESIGN
DELTA FOUNTAINS
11494 COLUMBIA PARK DR. W, SUITE 4
JACKSONVILLE, FL 32258
904.886.9030

COST ESTIMATING
VJ ASSOCIATES
35 HIGHLAND CIRCLE, SUITE 200
NEEDHAM, MA 02494
781.444.8200

KEY PLAN

ISSUE

REV #	DATE	DESCRIPTION
1	03/12/18	50% DESIGN DEVELOPMENT
2	08/13/18	100% DESIGN DEVELOPMENT

SEALS

100% DESIGN DEVELOPMENT - NOT FOR CONSTRUCTION

COPYRIGHT © 2018 - Wallace Roberts & Todd, LLC - ALL RIGHTS RESERVED - All ideas, designs, arrangements and plans indicated or represented by this drawing and written material appearing herein constitute the original and unpublished work of Wallace Roberts & Todd, LLC and the same may not be duplicated, used or disclosed to any person, firm or corporation for any purpose whatsoever without the written consent of the architect.

JOB #	7882	DRAWN BY	KP
DATE	SEE ISSUE DATE	CHECKED BY	MC
SCALE	AS NOTED		

DRAWING TITLE
SITE DETAILS

DRAWING #
L-501

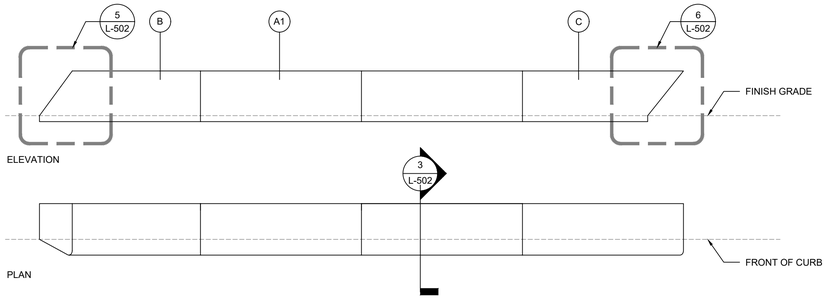

1 PRECAST CONC. BENCH - PLAN AND ELEVATION
SCALE: 1/2" = 1'-0"

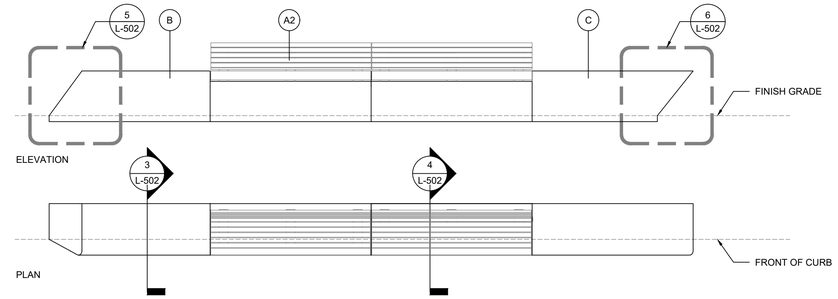

2 PRECAST CONC. BENCH WITH WOOD SEAT - PLAN AND ELEVATION
SCALE: 1/2" = 1'-0"

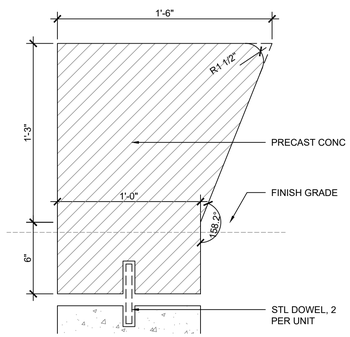

3 PRECAST CONC. BENCH TYPE A1 - SECTION
SCALE: 2" = 1'-0"

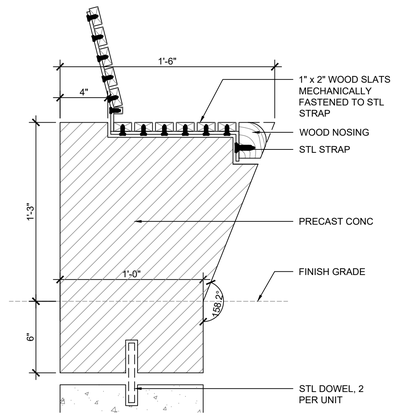

4 PRECAST CONC. BENCH - TYPE A2 - SECTION
SCALE: 2" = 1'-0"

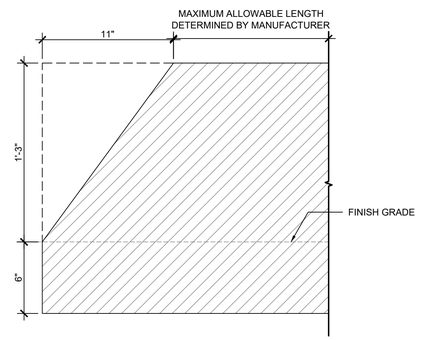

5 PRECAST CONC. BENCH - TYPE B - ELEVATION
SCALE: 2" = 1'-0"

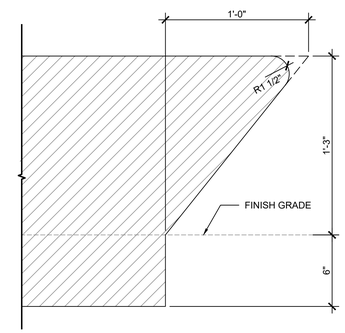

6 PRECAST CONC. BENCH - TYPE C - ELEVATION
SCALE: 2" = 1'-0"

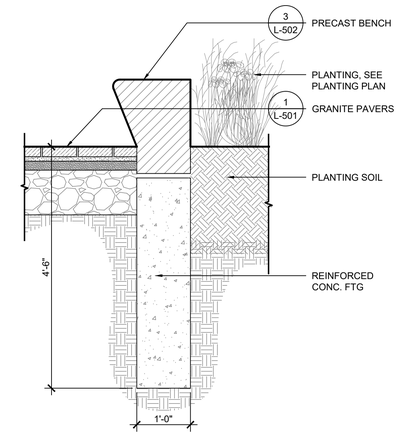

7 PRECAST CONC BENCH, TYP - SECTION
SCALE: 3/4" = 1'-0"

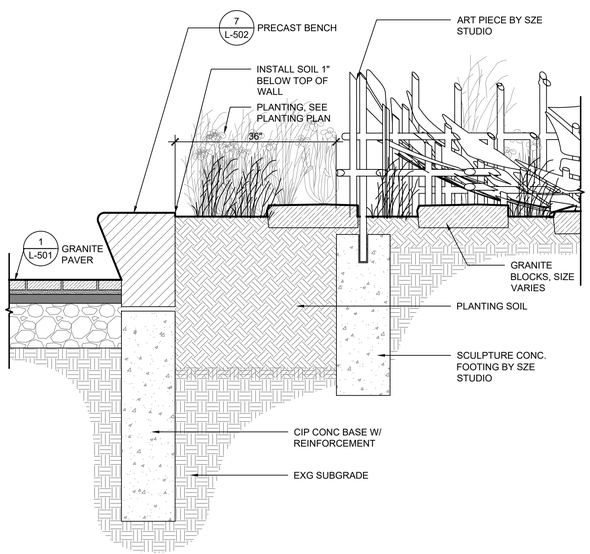

8 BENCH AT ART PIECE - SECTION
SCALE: 3/4" = 1'-0"

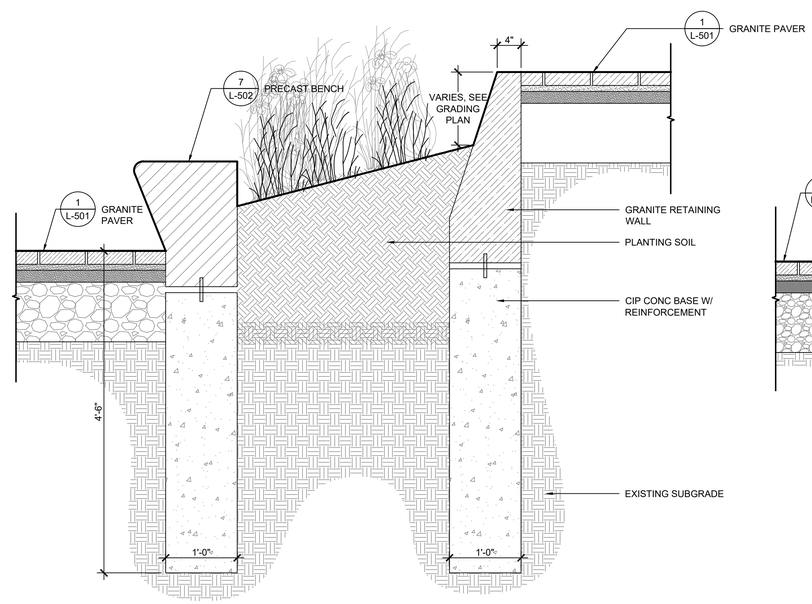

9 EDGE AT STAGE AND PLAZA WITH PLANTING - SECTION
SCALE: 1" = 1'-0"

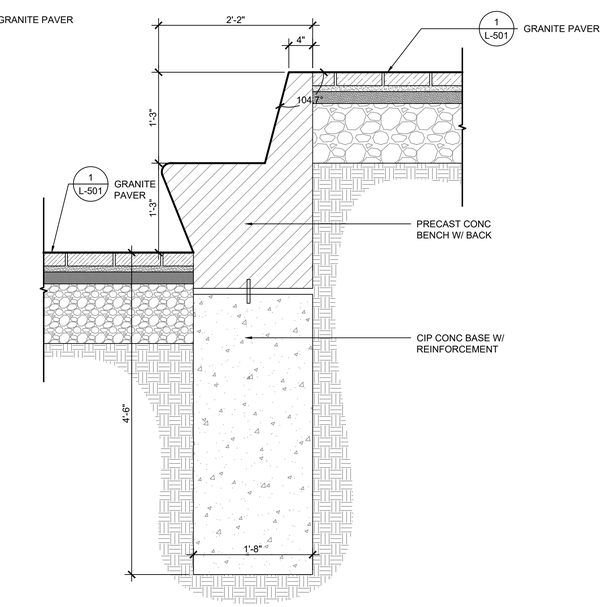

10 EDGE AT STAGE AND PLAZA - SECTION
SCALE: 1" = 1'-0"

CONGRESS SQUARE
PORTLAND, ME

CITY OF PORTLAND, MAINE

LANDSCAPE ARCHITECT

WRT

WALLACE ROBERTS & TODD, LLC
1700 MARKET STREET, SUITE 2800

215.732.5215
WRTDESIGN.COM

CONSULTANTS

CIVIL ENGINEERING
SEBAGO TECHNICS
75 JOHN ROBERTS RD, SUITE 4A
SOUTH PORTLAND ME, 04106
207.200.2100

MEP ENGINEER AND STREET LIGHTING
BENNET ENGINEERING
7 BENNET RD, P.O. BOX 297
FREEPORT, ME 04032
207.865.9475

URBAN HORTICULTURE
PATRICK CULLINA
894 6TH AVE, 5TH FLOOR
NEW YORK, NY 10001
718.288.8661

SITE LIGHTING
TILLETT LIGHTING
15 MAIDEN LN, SUITE 508
NEW YORK, NY 10038
212.766.0144

WATER FEATURE DESIGN
DELTA FOUNTAINS
11494 COLUMBIA PARK DR. W, SUITE 4
JACKSONVILLE, FL 32258
904.886.9030

COST ESTIMATING
VJ ASSOCIATES
35 HIGHLAND CIRCLE, SUITE 200
NEEDHAM, MA 02494
781.444.8200

KEY PLAN

ISSUE

REV #	DATE	DESCRIPTION
1	03/12/18	50% DESIGN DEVELOPMENT
2	08/13/18	100% DESIGN DEVELOPMENT

SEALS

100% DESIGN DEVELOPMENT - NOT FOR CONSTRUCTION

COPYRIGHT © 2018 - Wallace Roberts & Todd, LLC - ALL RIGHTS RESERVED - All ideas, designs, arrangements and plans indicated or represented by this drawing and written material appearing herein constitute the original and unpublished work of Wallace Roberts & Todd, LLC and the same may not be duplicated, used or disclosed to any person, firm or corporation for any purpose whatsoever without the written consent of the architect.

JOB #	7882	DRAWN BY	KP
DATE	SEE ISSUE DATE	CHECKED BY	MC
SCALE	AS NOTED		

DRAWING TITLE

SITE DETAILS

DRAWING #

L-502

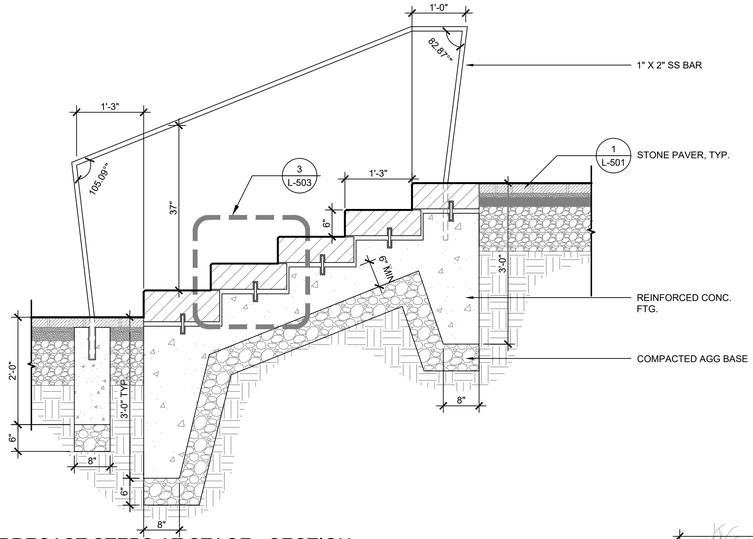

1 PRECAST STEPS AT STAGE - SECTION
SCALE: 3/4" = 1'-0"

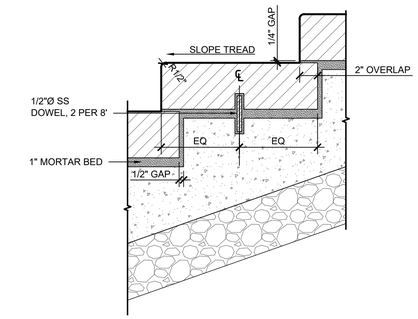

3 STAIR TREAD ENLARGEMENT - SECTION
SCALE: 1 1/2" = 1'-0"

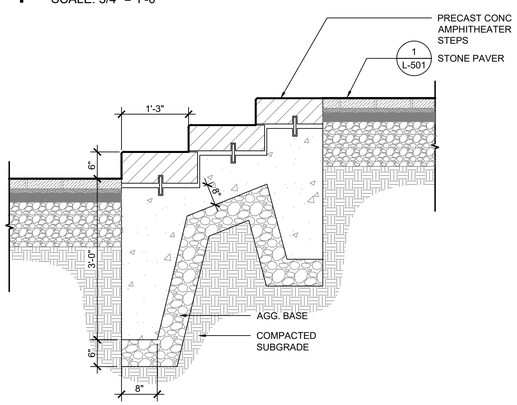

4 PRECAST STEPS AT ENTRANCE - SECTION
SCALE: 3/4" = 1'-0"

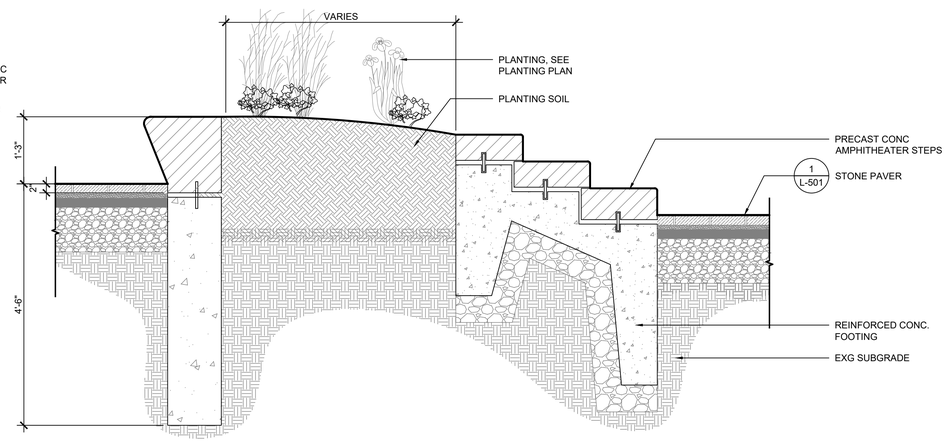

5 AMPHITHEATER SEATING - SECTION
SCALE: 3/4" = 1'-0"

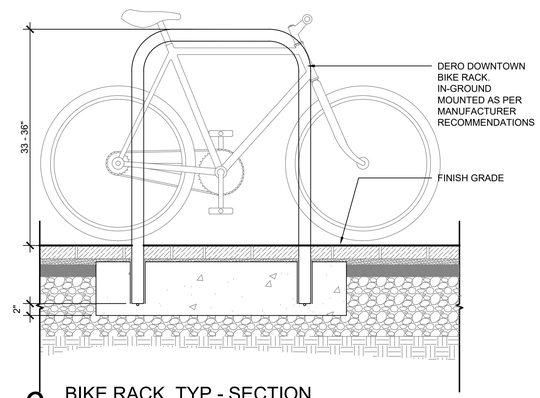

6 BIKE RACK, TYP - SECTION
SCALE: 1" = 1'-0"

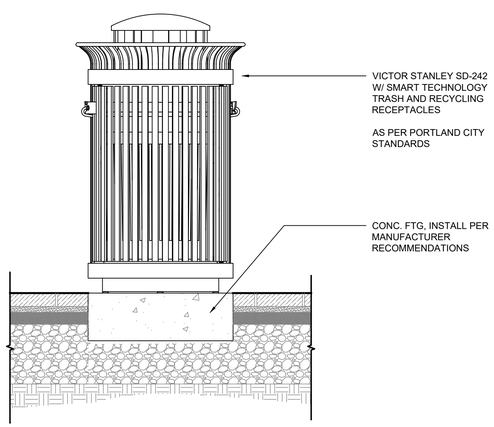

7 WASTE RECEPTACLE, TYP - SECTION
SCALE: 1" = 1'-0"

CONGRESS SQUARE
PORTLAND, ME

CITY OF PORTLAND, MAINE

LANDSCAPE ARCHITECT

WRT

WALLACE ROBERTS & TODD, LLC
1700 MARKET STREET, SUITE 2800

215.732.5215
WRTDESIGN.COM

CONSULTANTS

CIVIL ENGINEERING
SEBAGO TECHNICS
75 JOHN ROBERTS RD, SUITE 4A
SOUTH PORTLAND ME, 04106
207.200.2100

MEP ENGINEER AND STREET LIGHTING
BENNET ENGINEERING
7 BENNET RD, P.O. BOX 297
FREEPORT, ME 04032
207.865.9475

URBAN HORTICULTURE
PATRICK CULLINA
894 6TH AVE, 5TH FLOOR
NEW YORK, NY 10001
718.288.8661

SITE LIGHTING
TILLETT LIGHTING
15 MAIDEN LN, SUITE 508
NEW YORK, NY 10038
212.766.0144

WATER FEATURE DESIGN
DELTA FOUNTAINS
11494 COLUMBIA PARK DR. W, SUITE 4
JACKSONVILLE, FL 32258
904.886.9030

COST ESTIMATING
VJ ASSOCIATES
35 HIGHLAND CIRCLE, SUITE 200
NEEDHAM, MA 02494
781.444.8200

KEY PLAN

ISSUE

REV #	DATE	DESCRIPTION
1	03/12/18	50% DESIGN DEVELOPMENT
2	08/13/18	100% DESIGN DEVELOPMENT

SEALS

100% DESIGN DEVELOPMENT - NOT FOR CONSTRUCTION

COPYRIGHT © 2018 - Wallace Roberts & Todd, LLC - ALL RIGHTS RESERVED - All ideas, designs, arrangements and plans indicated or represented by this drawing and written material appearing herein constitute the original and unpublished work of Wallace Roberts & Todd, LLC and the same may not be duplicated, used or disclosed to any person, firm or corporation for any purpose whatsoever without the written consent of the architect.

JOB #	7882	DRAWN BY	KP
DATE	SEE ISSUE DATE	CHECKED BY	MC
SCALE	AS NOTED		

DRAWING TITLE

SITE DETAILS

DRAWING #

L-503

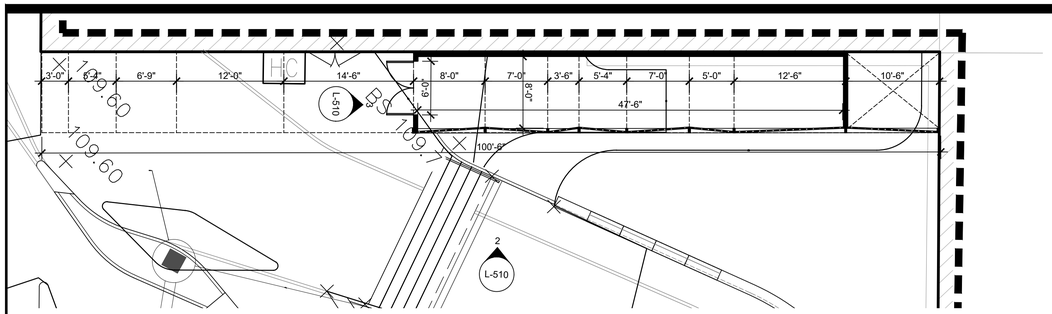

1 STORAGE STRUCTURE - PLAN
SCALE: 1 1/2" = 1'-0"

0 4" 8" 16"
SCALE: 1 1/2" = 1'-0"

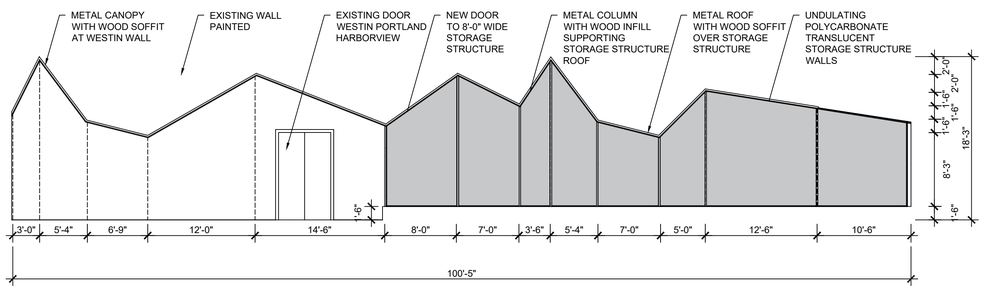

2 STORAGE STRUCTURE - ELEVATION
SCALE: 1 1/2" = 1'-0"

0 4" 8" 16"
SCALE: 1 1/2" = 1'-0"

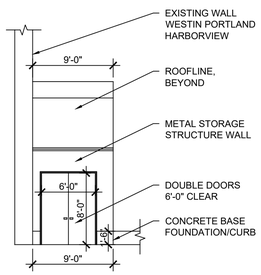

3 STORAGE STRUCTURE - ELEVATION
SCALE: 1 1/2" = 1'-0"

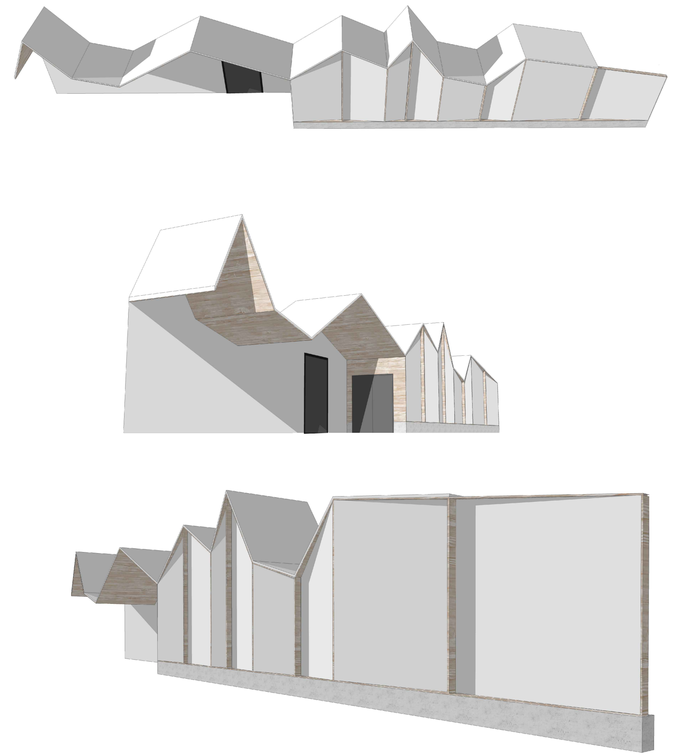

4 STORAGE STRUCTURE - MASSING AXONS
NTS

CONGRESS SQUARE
PORTLAND, ME

CITY OF PORTLAND, MAINE

LANDSCAPE ARCHITECT

WRT

WALLACE ROBERTS & TODD, LLC
1700 MARKET STREET, SUITE 2800

215.732.5215
WRTDESIGN.COM

CONSULTANTS

CIVIL ENGINEERING
SEBAGO TECHNICS
75 JOHN ROBERTS RD, SUITE 4A
SOUTH PORTLAND ME, 04106
207.200.2100

MEP ENGINEER AND STREET LIGHTING
BENNET ENGINEERING
7 BENNET RD. P.O. BOX 297
FREEPORT, ME 04032
207.865.9475

URBAN HORTICULTURE
PATRICK CULLINA
894 6TH AVE, 5TH FLOOR
NEW YORK, NY 10001
718.288.8661

SITE LIGHTING
TILLETT LIGHTING
15 MAIDEN LN, SUITE 508
NEW YORK, NY 10038
212.766.0144

WATER FEATURE DESIGN
DELTA FOUNTAINS
11494 COLUMBIA PARK DR. W, SUITE 4
JACKSONVILLE, FL 32258
904.886.9030

COST ESTIMATING
VJ ASSOCIATES
35 HIGHLAND CIRCLE, SUITE 200
NEEDHAM, MA 02494
781.444.8200

KEY PLAN

ISSUE

REV #	DATE	DESCRIPTION
1	03/12/18	50% DESIGN DEVELOPMENT
2	08/13/18	100% DESIGN DEVELOPMENT

SEALS

100% DESIGN DEVELOPMENT - NOT FOR CONSTRUCTION

COPYRIGHT © 2018 - Wallace Roberts & Todd, LLC - ALL RIGHTS RESERVED - All ideas, designs, arrangements and plans indicated or represented by this drawing and written material appearing herein constitute the original and unpublished work of Wallace Roberts & Todd, LLC and the same may not be duplicated, used or disclosed to any person, firm or corporation for any purpose whatsoever without the written consent of the architect.

JOB #	7882	DRAWN BY	JM
DATE	SEE ISSUE DATE	CHECKED BY	MC
SCALE	AS NOTED		

DRAWING TITLE
STORAGE STRUCTURE DETAILS

DRAWING #
L-504