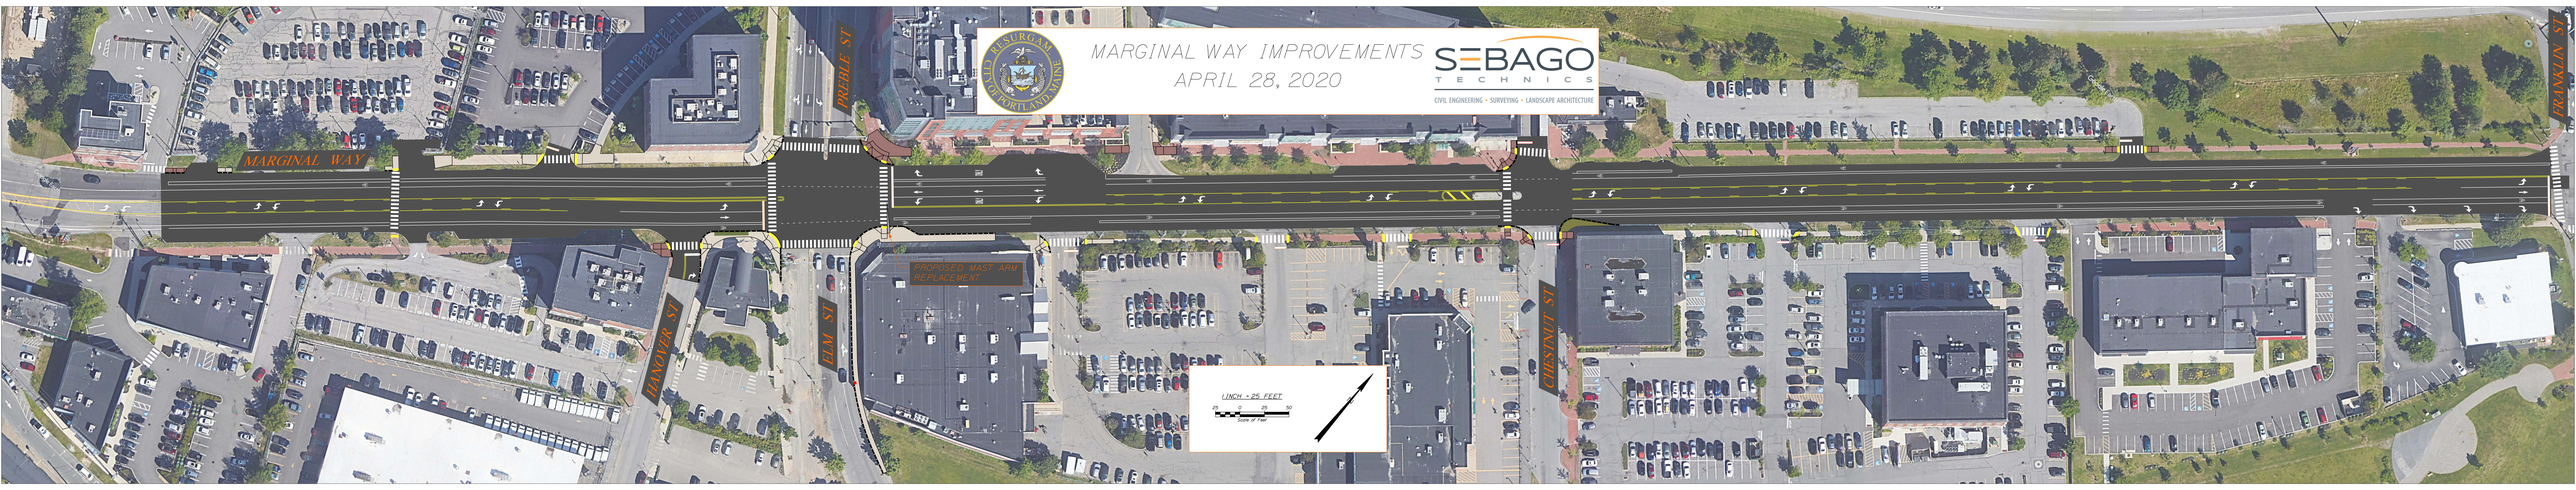
MARGINAL WAY IMPROVEMENTS
APRIL 28, 2020
SEBAGO TECHNICS
CIVIL ENGINEERING • SURVEYING • LANDSCAPE ARCHITECTURE
MARGINAL WAY
PREBLE ST
HANOVER ST
ELM ST
CHESTNUT ST
FRANKLIN ST
PROPOSED MAST ARM REPLACEMENT
1 INCH = 25 FEET
0
25
50
Scale of Plan