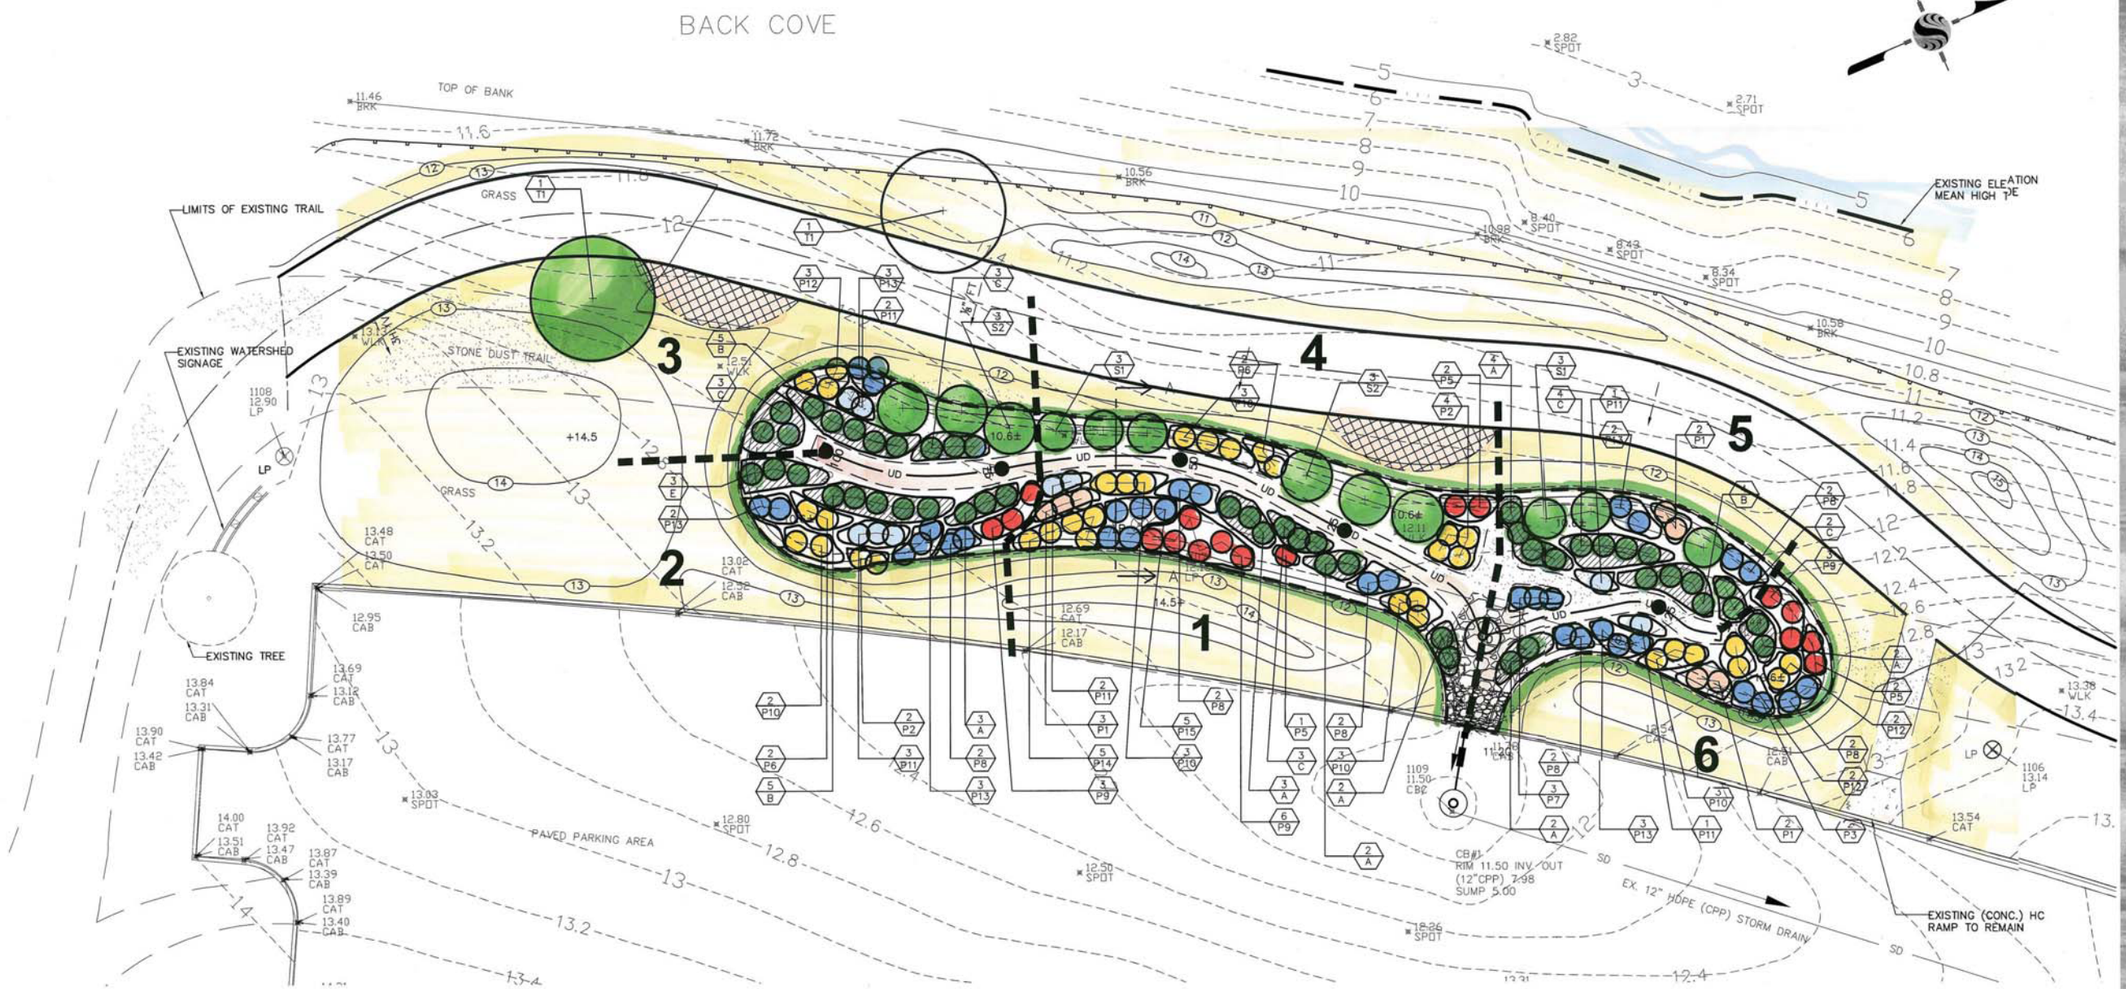

A PLANTING PLAN

0 10' 20'

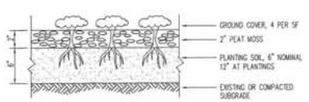

3 GROUNDCOVER PLANTING

NOT TO SCALE — LS-PLANT-GROUNDCOVER/05-97

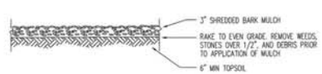

4 BARK MULCH

NOT TO SCALE — LS-PLANT-BARK-MULCH/05-97

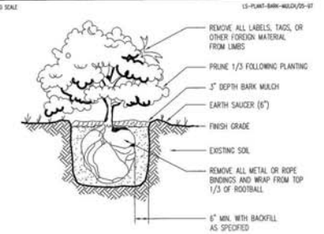

5 SHRUB PLANTING DETAIL

NOT TO SCALE — LS-PLANT-SHRUB/05-95

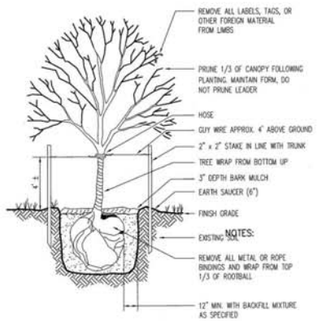

2 DECIDUOUS TREE PLANTING DETAIL

NOT TO SCALE — LS-PLANT-TREE-DECIDUOUS/05-95

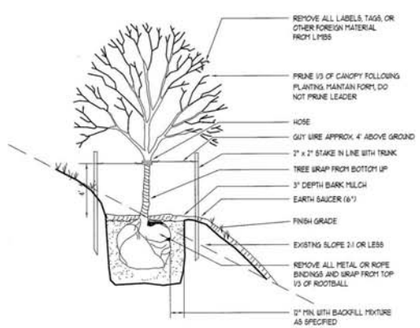

1 DECIDUOUS TREE SLOPE PLANTING DETAIL

NOT TO SCALE

PORTLAND RAIN GARDEN PLANT LIST

KEY	ZONE 1	ZONE 2	ZONE 3	ZONE 4	ZONE 5	ZONE 6	TOTAL	BOTANICAL NAME	COMMON NAME	SIZE	METHO	COMMENTS		
TREES														
T1			2				2	QUERCUS RUBRA	RED OAK	1-1/2"	B&B	COMMENTS		
							2							
SHRUBS												MAX HT	COLOR	SEASON
S1				3	3		6	COMPTONIA PEREGRINA	SWEET FERN	2 GAL	CONT			
S2			3	3			6	VIBURNUM CARLESII	KOREAN SPICE VIBURNUM	3-4' HT	B&B			
							12							
PERENNIALS														
P1	3				2	2	7	ANEMONE MULTIFIDA	A. DEEP PINK WINDFLOWER	2 GAL	CONT	10"	PINK	SP
P2		2		4			6	ANEMONE HYPEHENSIS	HONORINE JOBERT WINDFLWR	2 GAL	CONT	36"	WT/YEL	FALL
P3						2	2	ASTER DUMOUS	WOOD'S BLUE ASTER	2 GAL	CONT	12"	BLPK/PPL	FALL
P4							0	ASTER NOVAE-ANGLIAE	PURPLE DOME ASTER	2 GAL	CONT	18"	VIOLET	L-SUM
P5	1			2		2	5	AQUILEGIA CARDINAL	COLUMBINE	2 GAL	CONT	24"	RED	E-SP
P6		2		2			4	AQUILEGIA CHRYSANTHA	DENVER GOLD COLUMBINE	2 GAL	CONT	30"	YEL	SP-SUM
P7					3	3	3	BAPTISIA AUSTALIS	FALSE INDIGO	2 GAL	CONT	48"	BLUE	SP-SUM
P8	4	2		2	4	1	12	IRIS CRISTATA	CRESTED IRIS	2 GAL	CONT	6"	BLUE	SP E-SUM
P9	6	3			3	1	12	HEMEROCALLIS VAR.	RUDY STELLA DAYLILY	2 GAL	CONT	15"	RED	SUM
P10	6	2		3	3		14	HEMEROCALLIS VAR.	HAPPY RETURNS DAYLILY	2 GAL	CONT	24"	YEL	E-SUM E-FALL
P11	2	3	2		1	1	9	MONARDA DIDYMA	BLUE STOCKING BEE BALM	2 GAL	CONT	36"	VIOLET	SUM E-FALL
P12			3			4	7	RUDBECKIA FULGIDA	EALYBIRD GOLD CONEFLOWER	2 GAL	CONT	24"	YEL	L-SUM FALL
P13		5	3		2	3	13	SALVIA NEMOROSA	CARADONNA GARDEN SAGE	2 GAL	CONT	24"	BL-VIOL	SUM
P14	5						5	RUDBECKIA HIRTA	BLACK-EYED SUSAN	2 GAL	CONT	24"	YEL	SUM-FALL
P15	5						5	IRIS SIBIRICA	SIBERIAN IRIS (PURPLE&YELLOW)	2 GAL	CONT	36"	PUR/YEL	SP E-SUM
							104							
GRASSES														
A	7	3		4	4		18	HELICTOTRICHON SEMPERVIRONS	BLUE OAT GRASS	3 GAL	CONT	24"	BL-GRY	
B		5	5	4			14	PANICUM VIRGATUM	HEAVY METAL SWITCH GRASS	3 GAL	CONT	48"	BL-GRN	
C	3		6		6		15	SCHZACHYRIUM SCOPARIUM	LITTLE BLUESTEM	3 GAL	CONT	40"	GRY-GRN	
D							0	PANICUM AMARUM	COASTAL PANIC GRASS	3 GAL	CONT	48"	BL-GRN	
E		3					3	FESTUCA OVINA GLAUCA	ELIJAH BLUE FESCUE	3 GAL	CONT	10"	12" SPD	BL-GRN
							50	168						

Stantec Consulting Services Inc.
22 Free Street, Suite 205
Portland ME U.S.A.
04101-3900
Tel. 207.775.3211
Fax. 207.775.6434
www.stantec.com

Copyright Reserved

The Contractor shall verify and be responsible for all dimensions. DO NOT scale the drawing - any errors or omissions shall be reported to Stantec without delay.
The Copyrights to all designs and drawings are the property of Stantec. Reproduction or use for any purpose other than that authorized by Stantec is forbidden.

Consultants

Legend

KEY TO PLANT NAME — T-1 — PROPOSED TREE — S-1 — PROPOSED SHRUB — KEY TO PLANT NAME — P4 — PROPOSED PERENNIALS — A — PROPOSED GRASSES

Notes

1. PLANTINGS SHALL CONFORM TO AMERICAN NURSERY & LANDSCAPE ASSOCIATION AMERICAN STANDARDS FOR NURSERY STOCK ANSI Z60-2004 OR CURRENT PROVISIONS.
2. VERIFY SCHEDULE w/PLANTING PLAN. IF CONFLICTS, PROVIDE HIGHER NUMBER OF PLANTS.
3. LANDSCAPE CONTRACTOR TO CONSTRUCT PLANT BED AROUND AND UNDER ALL SHRUB PLANTINGS. PROVIDE 3 INCH DEEP BARK MULCH BED WITH CURVILINEAR SHAPE TO OUTSIDE LIMIT OF BRANCHING.
4. REFER TO DETAILS THIS SHEETS FOR FOR PLANTING.
5. TREE CALIPERS ARE MEASURED AS FOLLOWS:
   4" OR LESS = MEASURE AT 6" ABOVE GROUND
   GREATER THAN 4" = MEASURE 12" ABOVE GROUND
6. PLANTINGS AND LOCATIONS MAY BE ADJUSTED ON-SITE BASED ON AVAILABILITY, FINAL NUMBERS, SITE CONDITIONS ETC.
7. SEE OTHER DRAWINGS IN PLAN SET FOR EXISTG CONDITIONS, LAYOUT, GRADING AND EROSION CONTROL.
8. LOAM & SEED/ SOD ALL DISTURBED AREAS NOT OTHERWISE PLANTED.

Revision	By	Appd.	YY.MM.DD
2 PLANTING	TNE/CBS		100525
1 SIGN ADDED	TNE/ PLC		091009

Issued	By	Appd.	YY.MM.DD
File Name: 199999500_planting_plan.dwg	DMG	PC	SC	09.09.04
	Dwn.	Chkd.	Dsgn.	YY.MM.DD

Permit-Seal

REGISTERED LANDSCAPE ARCHITECT — THOMAS N. EMERY — No. 103 — STATE OF MAINE

Client/Project

CITY OF PORTLAND

BACK COVE BIO-RETENTION

PORTLAND, MAINE

Title

PLANTING PLAN

Project No.	Scale	
199999500	AS NOTED	
Drawing No.	Sheet	Revision
C-4	4 of 5	0